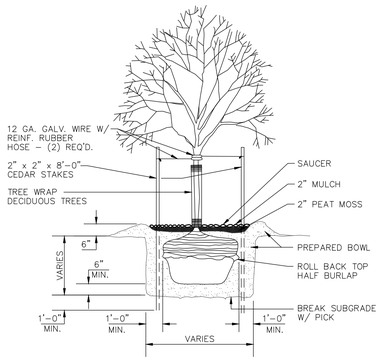

TREE PLANTING DETAIL

NO SCALE

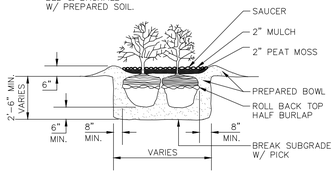

SHRUB PLANTING DETAIL

NO SCALE

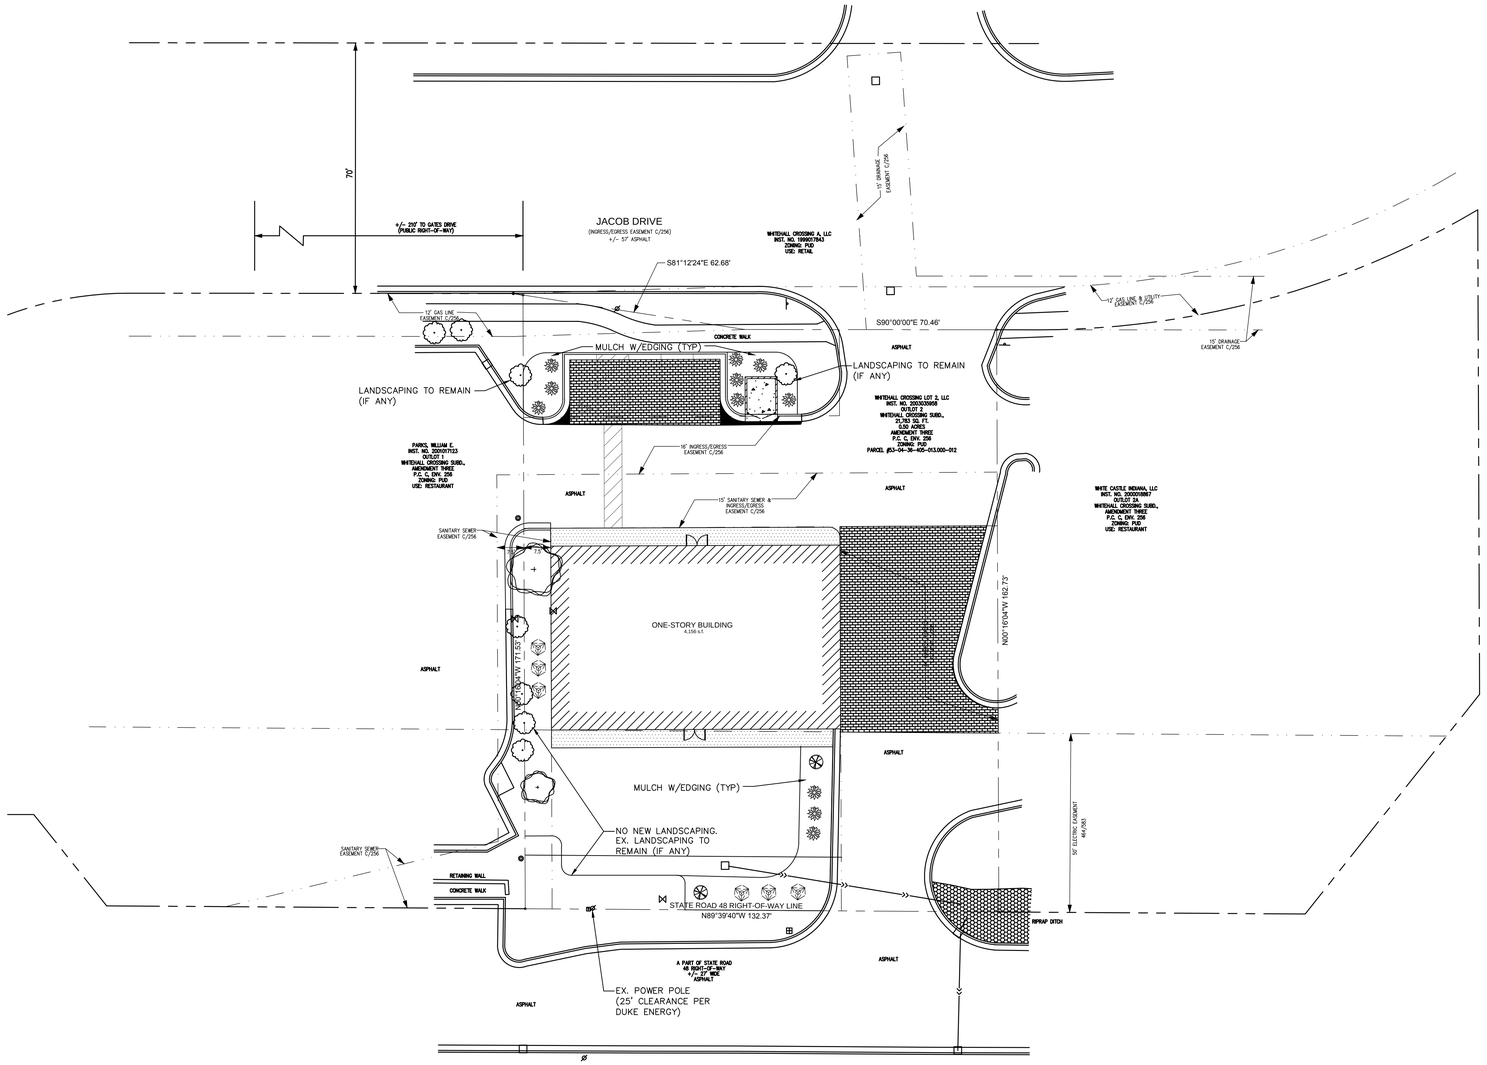

LANDSCAPING NOTES

SYMBOL	COMMON NAME	BOTANICAL NAME	PLANTED SIZE	MATURE SIZE
	DECIDUOUS TREES			
	Amur Maple	Acer ginnala	2"	6'–8'
	DECIDUOUS SHRUBS			
	Arrowwood Viburnun	Viburnum dentatum	3 gal.	6'–8'
	Weigela Carnaval	Weigela Florida 'courtalor'	3 gal.	3'–5'
	EVERGREEN SHRUBS			
	Arcadia Juniper	Juniperus sabina 'arcadia'	3 gal.	3'–5'

NOTES:

1. LANDSCAPE CONTRACTOR TO PROVIDE DESIGN & INSTALLATION OF A LANDSCAPE IRRIGATION SYSTEM.
2. ALL DISTURBED AREAS NOT SCHEDULED FOR TREES OR SHRUBS SHALL RECEIVE SODDED LAWN.
3. STONE MULCH AT ALL PLANTING AREAS.
4. ALL LANDSCAPING EDGING TO BE COMMERCIAL GRADE BLACK PLASTIC.
5. ALL DEAD TREES AND SHRUBS TO BE REPLACED AS REQ'D (IF ANY).

LANDSCAPING NOTES:

LANDSCAPING REQUIRED: 1 TREE/4 STALLS, 3 SHRUBS/ 1 STALL (4 STALLS PROPOSED)

LANDSCAPING PROVIDED: 2 TREES & 19 SHRUBS

NORTH

LANDSCAPE PLAN

SCALE: 1"=20'-0"

1" = 20' SCALE — 20' 0 20' 40' FEET

PRELIMINARY DRAWING - NOT FOR CONSTRUCTION

EXCEL ENGINEERING inc.
100 CAMELOT DRIVE
FOND DU LAC, WI 54935
PHONE: (920) 926-9800
FAX: (920) 926-9801
Always a Better Plan

OWNER:
QUATTRO DEVELOPMENT, LLC
1100 JORIE BOULEVARD
SUITE 238
OAK BROOK, IL 60523

PROJECT:
PROPOSED RETAIL DEVELOPMENT FOR:
QUATTRO DEVELOPMENT, LLC
W. JACOB DRIVE
BLOOMINGTON, IN

PRELIMINARY SHEET DATES:
JULY 1, 2014

JOB NUMBER:
1410850

SHEET
L1.0(L)

2014 © EXCEL ENGINEERING, INC.