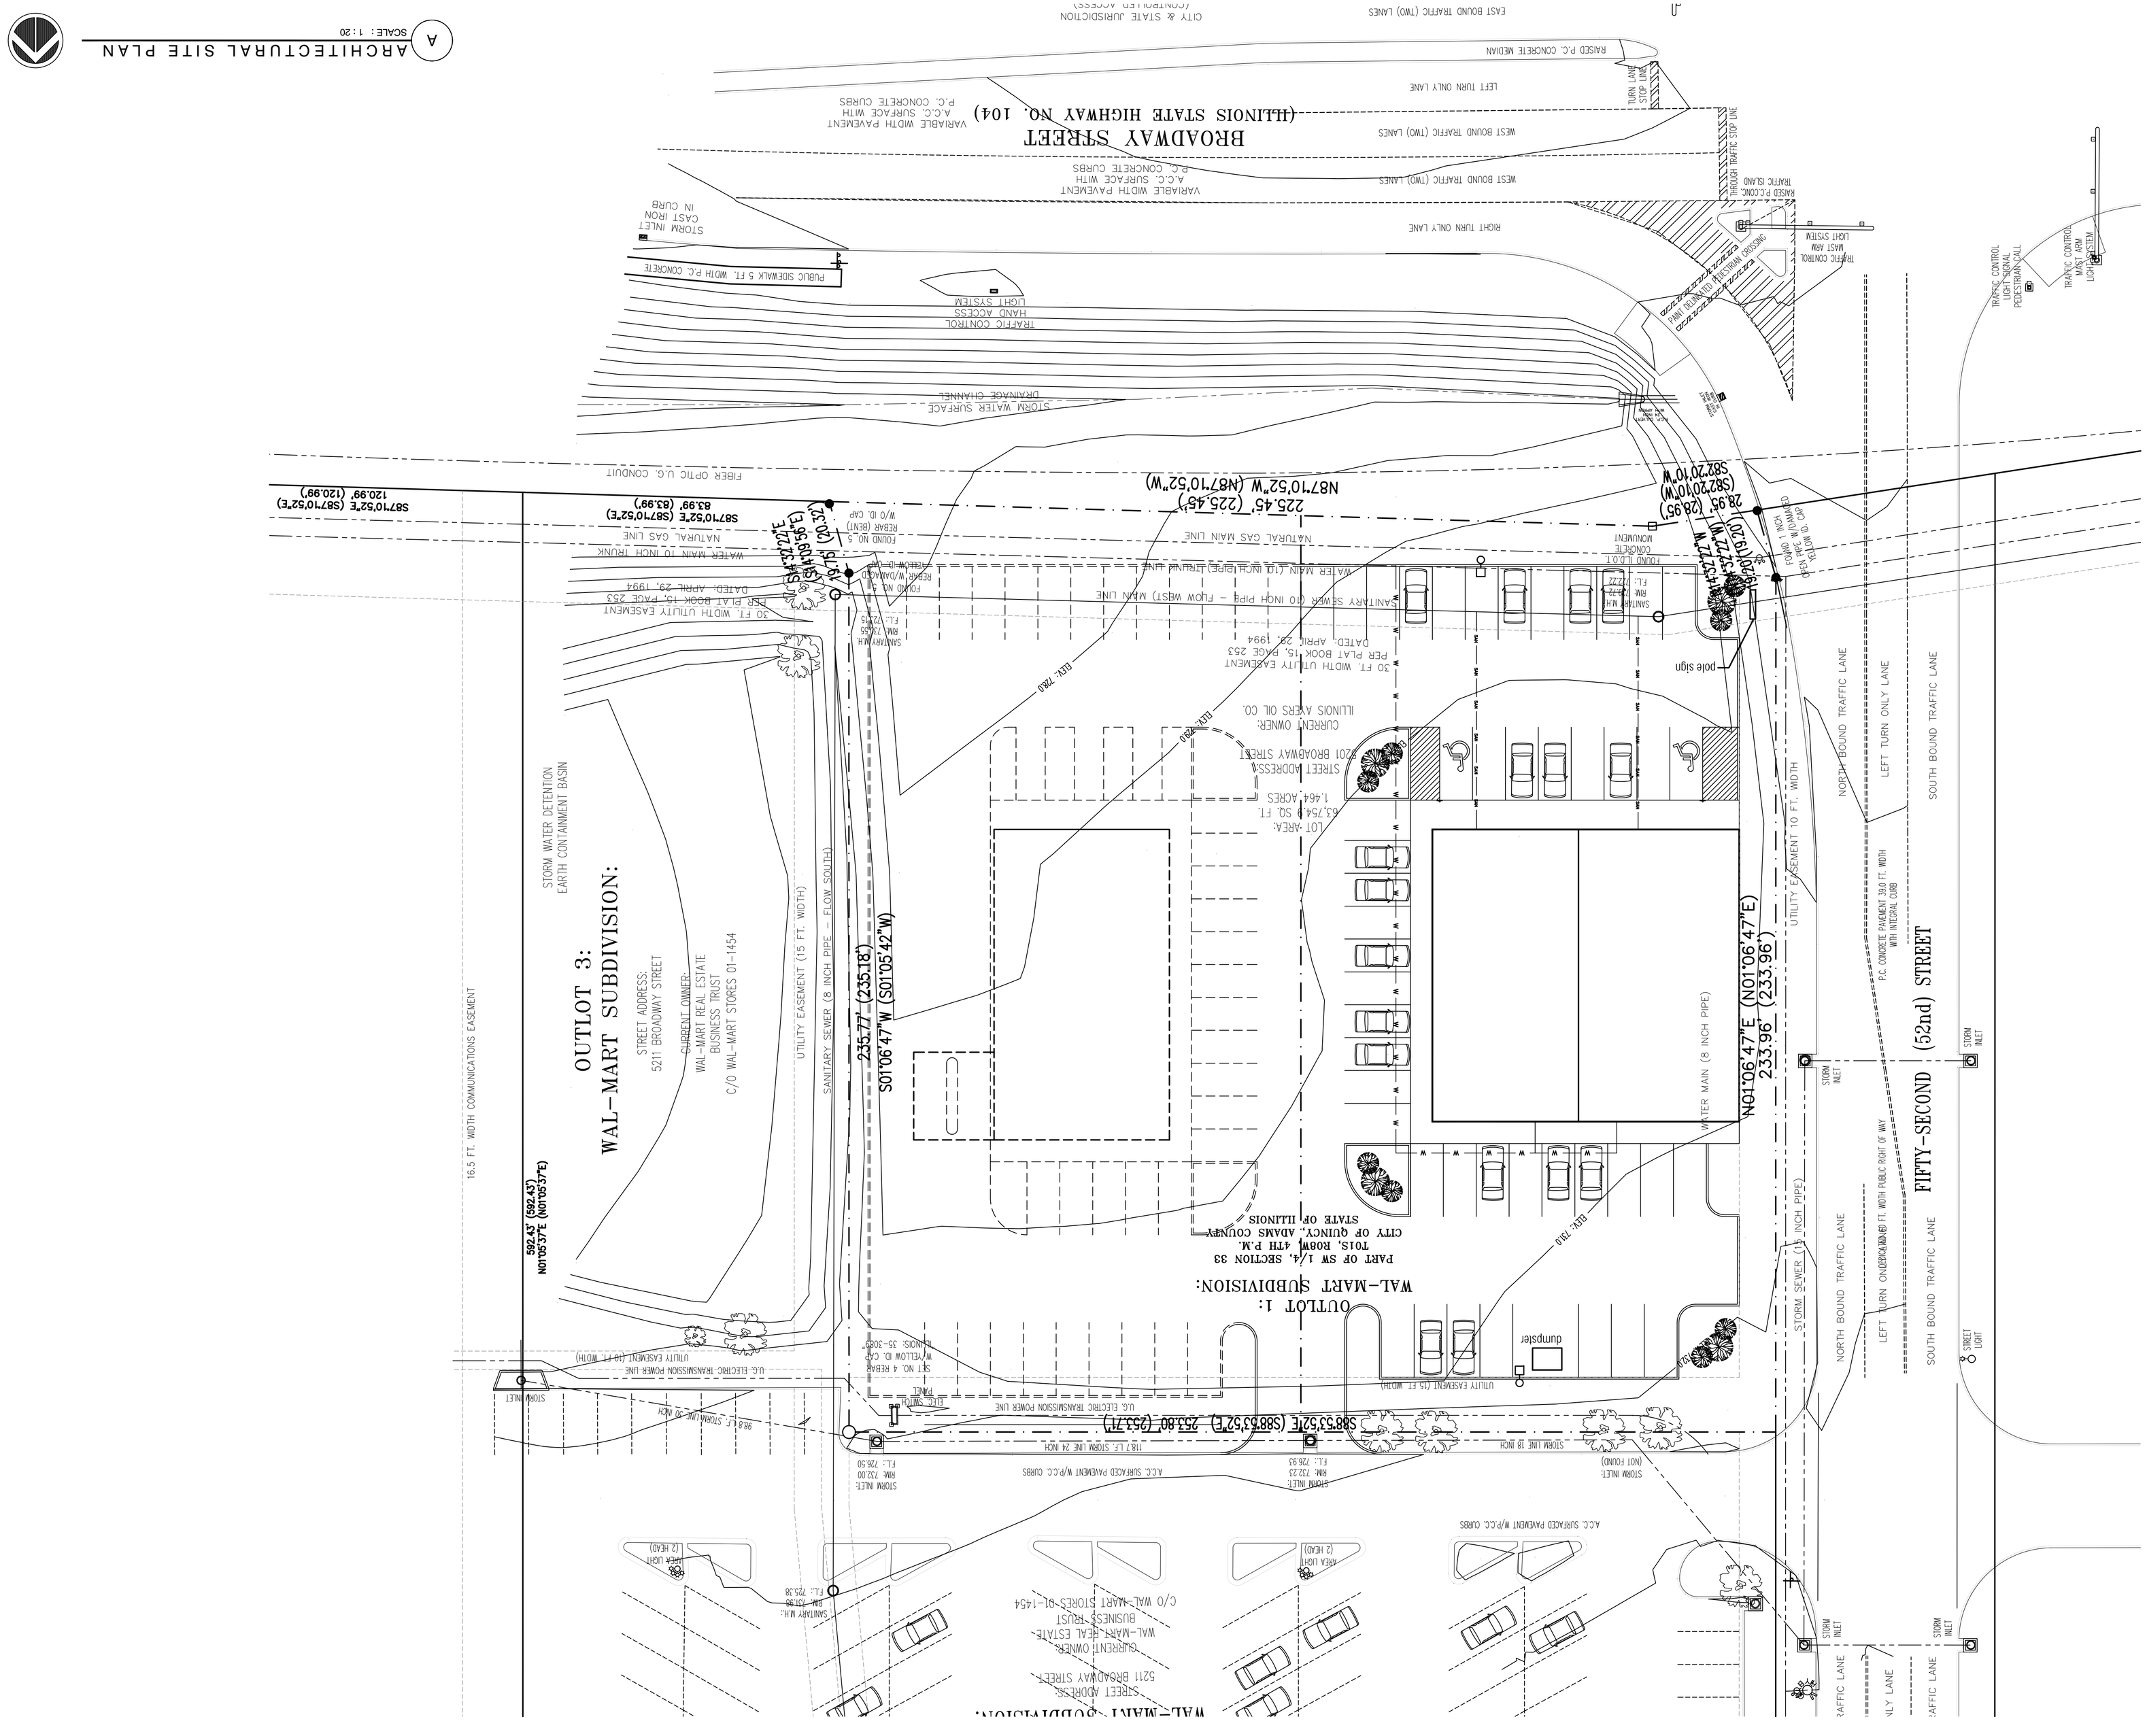


PRELIMINARY NOT FOR CONSTRUCTION

| sheet | of | project number | 2011-021 |
|---|---|---|---|
| title name | 2011-021 A21 | date | 03/28/11 |

# A1.3

sheet number

ARCHITECTURAL SITE PLAN

sheet title

Retail Building

NEC of Broadway & N. 52nd Street
Quincy, Illinois 62305

job title

| no. | date | description |
|---|---|---|
| . | . | . |

revisions

notes


J.H. Petty and associates ltd. architects
2920 Chatham Road, Suite B
Springfield, Illinois 62704
ph: 217.787.2844 fax: 217.787.2855



THESE PLANS ARE THE COPYRIGHTED PROPERTY OF J.H. PETTY & ASSOCIATES, LTD. REPRODUCTION, DISTRIBUTION, AND/OR USE OF THESE PLANS FOR ANY LOCATION, OTHER THAN THAT LISTED BELOW, IS PROHIBITED WITHOUT THE EXPRESS WRITTEN CONSENT OF J.H. PETTY & ASSOCIATES, LTD.