A.L.T.A. / A.S.C.M. LAND TITLE SURVEY

FLOOD NOTE: By graphic plotting only, this property is in Zone(s) "X" of the Flood insurance Rate Map, Community Panel No. 30013C0606E, which bears an effective date of 3/19/13 and IS NOT in a Special Flood Hazard Area.

SCALE: 1"= 10'

10' 5' 0' 10' 20'

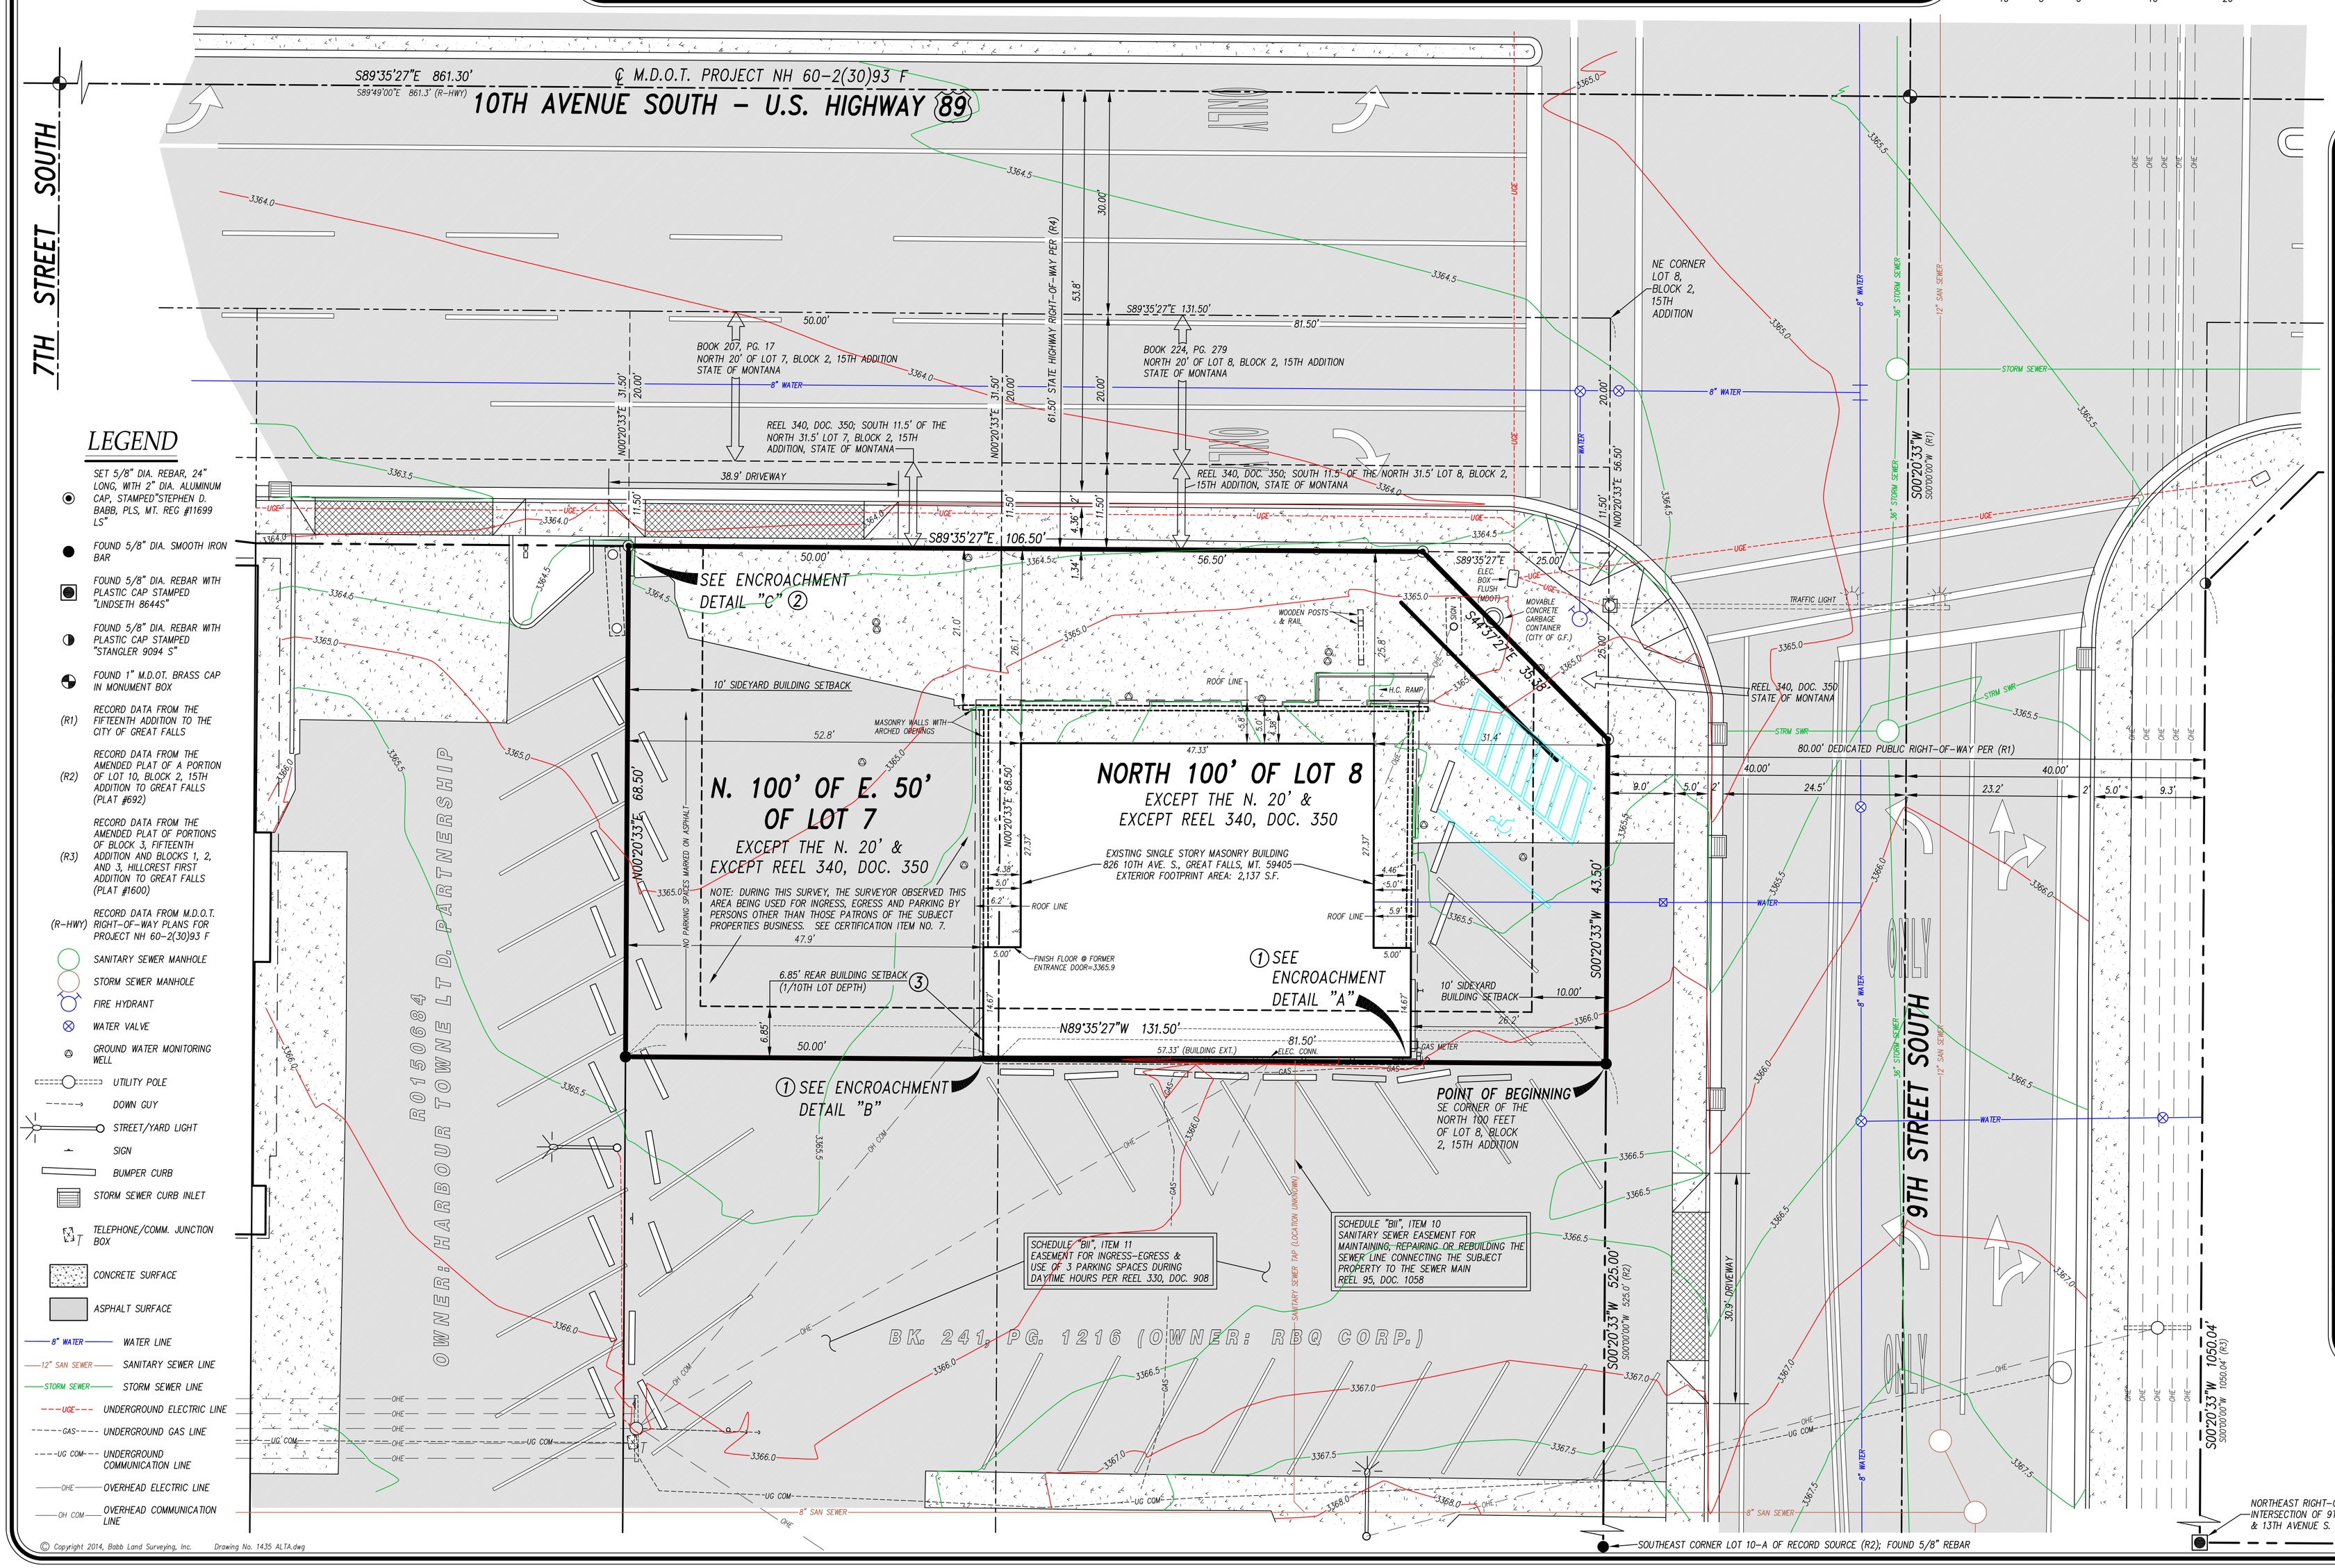

LEGEND

- SET 5/8" DIA. REBAR, 24" LONG, WITH 2" DIA. ALUMINUM CAP, STAMPED"STEPHEN D. BABB, PLS, MT. REG #11699 LS"
- FOUND 5/8" DIA. SMOOTH IRON BAR
- FOUND 5/8" DIA. REBAR WITH PLASTIC CAP STAMPED "LINDSETH 8644S"
- FOUND 5/8" DIA. REBAR WITH PLASTIC CAP STAMPED "STANGLER 9094 S"
- FOUND 1" M.D.O.T. BRASS CAP IN MONUMENT BOX
- (R1) RECORD DATA FROM THE FIFTEENTH ADDITION TO THE CITY OF GREAT FALLS
- (R2) RECORD DATA FROM THE AMENDED PLAT OF A PORTION OF LOT 10, BLOCK 2, 15TH ADDITION TO GREAT FALLS (PLAT #692)
- (R3) RECORD DATA FROM THE AMENDED PLAT OF PORTIONS OF BLOCK 3, FIFTEENTH ADDITION AND BLOCKS 1, 2, AND 3, HILLCREST FIRST ADDITION TO GREAT FALLS (PLAT #1600)
- (R-HWY) RECORD DATA FROM M.D.O.T. RIGHT-OF-WAY PLANS FOR PROJECT NH 60-2(30)93 F
- SANITARY SEWER MANHOLE
- STORM SEWER MANHOLE
- FIRE HYDRANT
- WATER VALVE
- GROUND WATER MONITORING WELL
- UTILITY POLE
- DOWN GUY
- STREET/YARD LIGHT
- SIGN
- BUMPER CURB
- STORM SEWER CURB INLET
- TELEPHONE/COMM. JUNCTION BOX
- CONCRETE SURFACE
- ASPHALT SURFACE
- 8" WATER — WATER LINE
- 12" SAN SEWER — SANITARY SEWER LINE
- STORM SEWER — STORM SEWER LINE
- UGE — UNDERGROUND ELECTRIC LINE
- GAS — UNDERGROUND GAS LINE
- UG COM — UNDERGROUND COMMUNICATION LINE
- OHE — OVERHEAD ELECTRIC LINE
- OH COM — OVERHEAD COMMUNICATION LINE

© Copyright 2014, Babb Land Surveying, Inc. Drawing No. 1435 ALTA.dwg

BABB
LAND SURVEYING, INC.
622 ALICE DRIVE GREAT FALLS MONTANA 59405
(406) 268-1188 • (406) 788-6896 CELL • EMAIL: BABBSURVEY@BRESNAN.NET

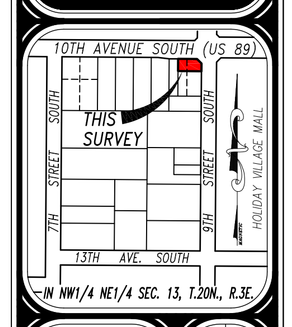

A.L.T.A. / A.S.C.M. LAND TITLE SURVEY
PORTIONS OF LOTS 7 & 8, BLOCK 2, 15TH ADDITION
TO THE CITY OF GREAT FALLS, MONTANA
826 10TH AVE. S., GREAT FALLS, MT 59404
OWNER: SWAT L.L.C.

SCALE 1"= 10'
DRAWN S. BABB
DATE DEC. 16, 2014
JOB NO. 1435

SHEET 2 OF 2